


ARCHITECTURAL DRAWING

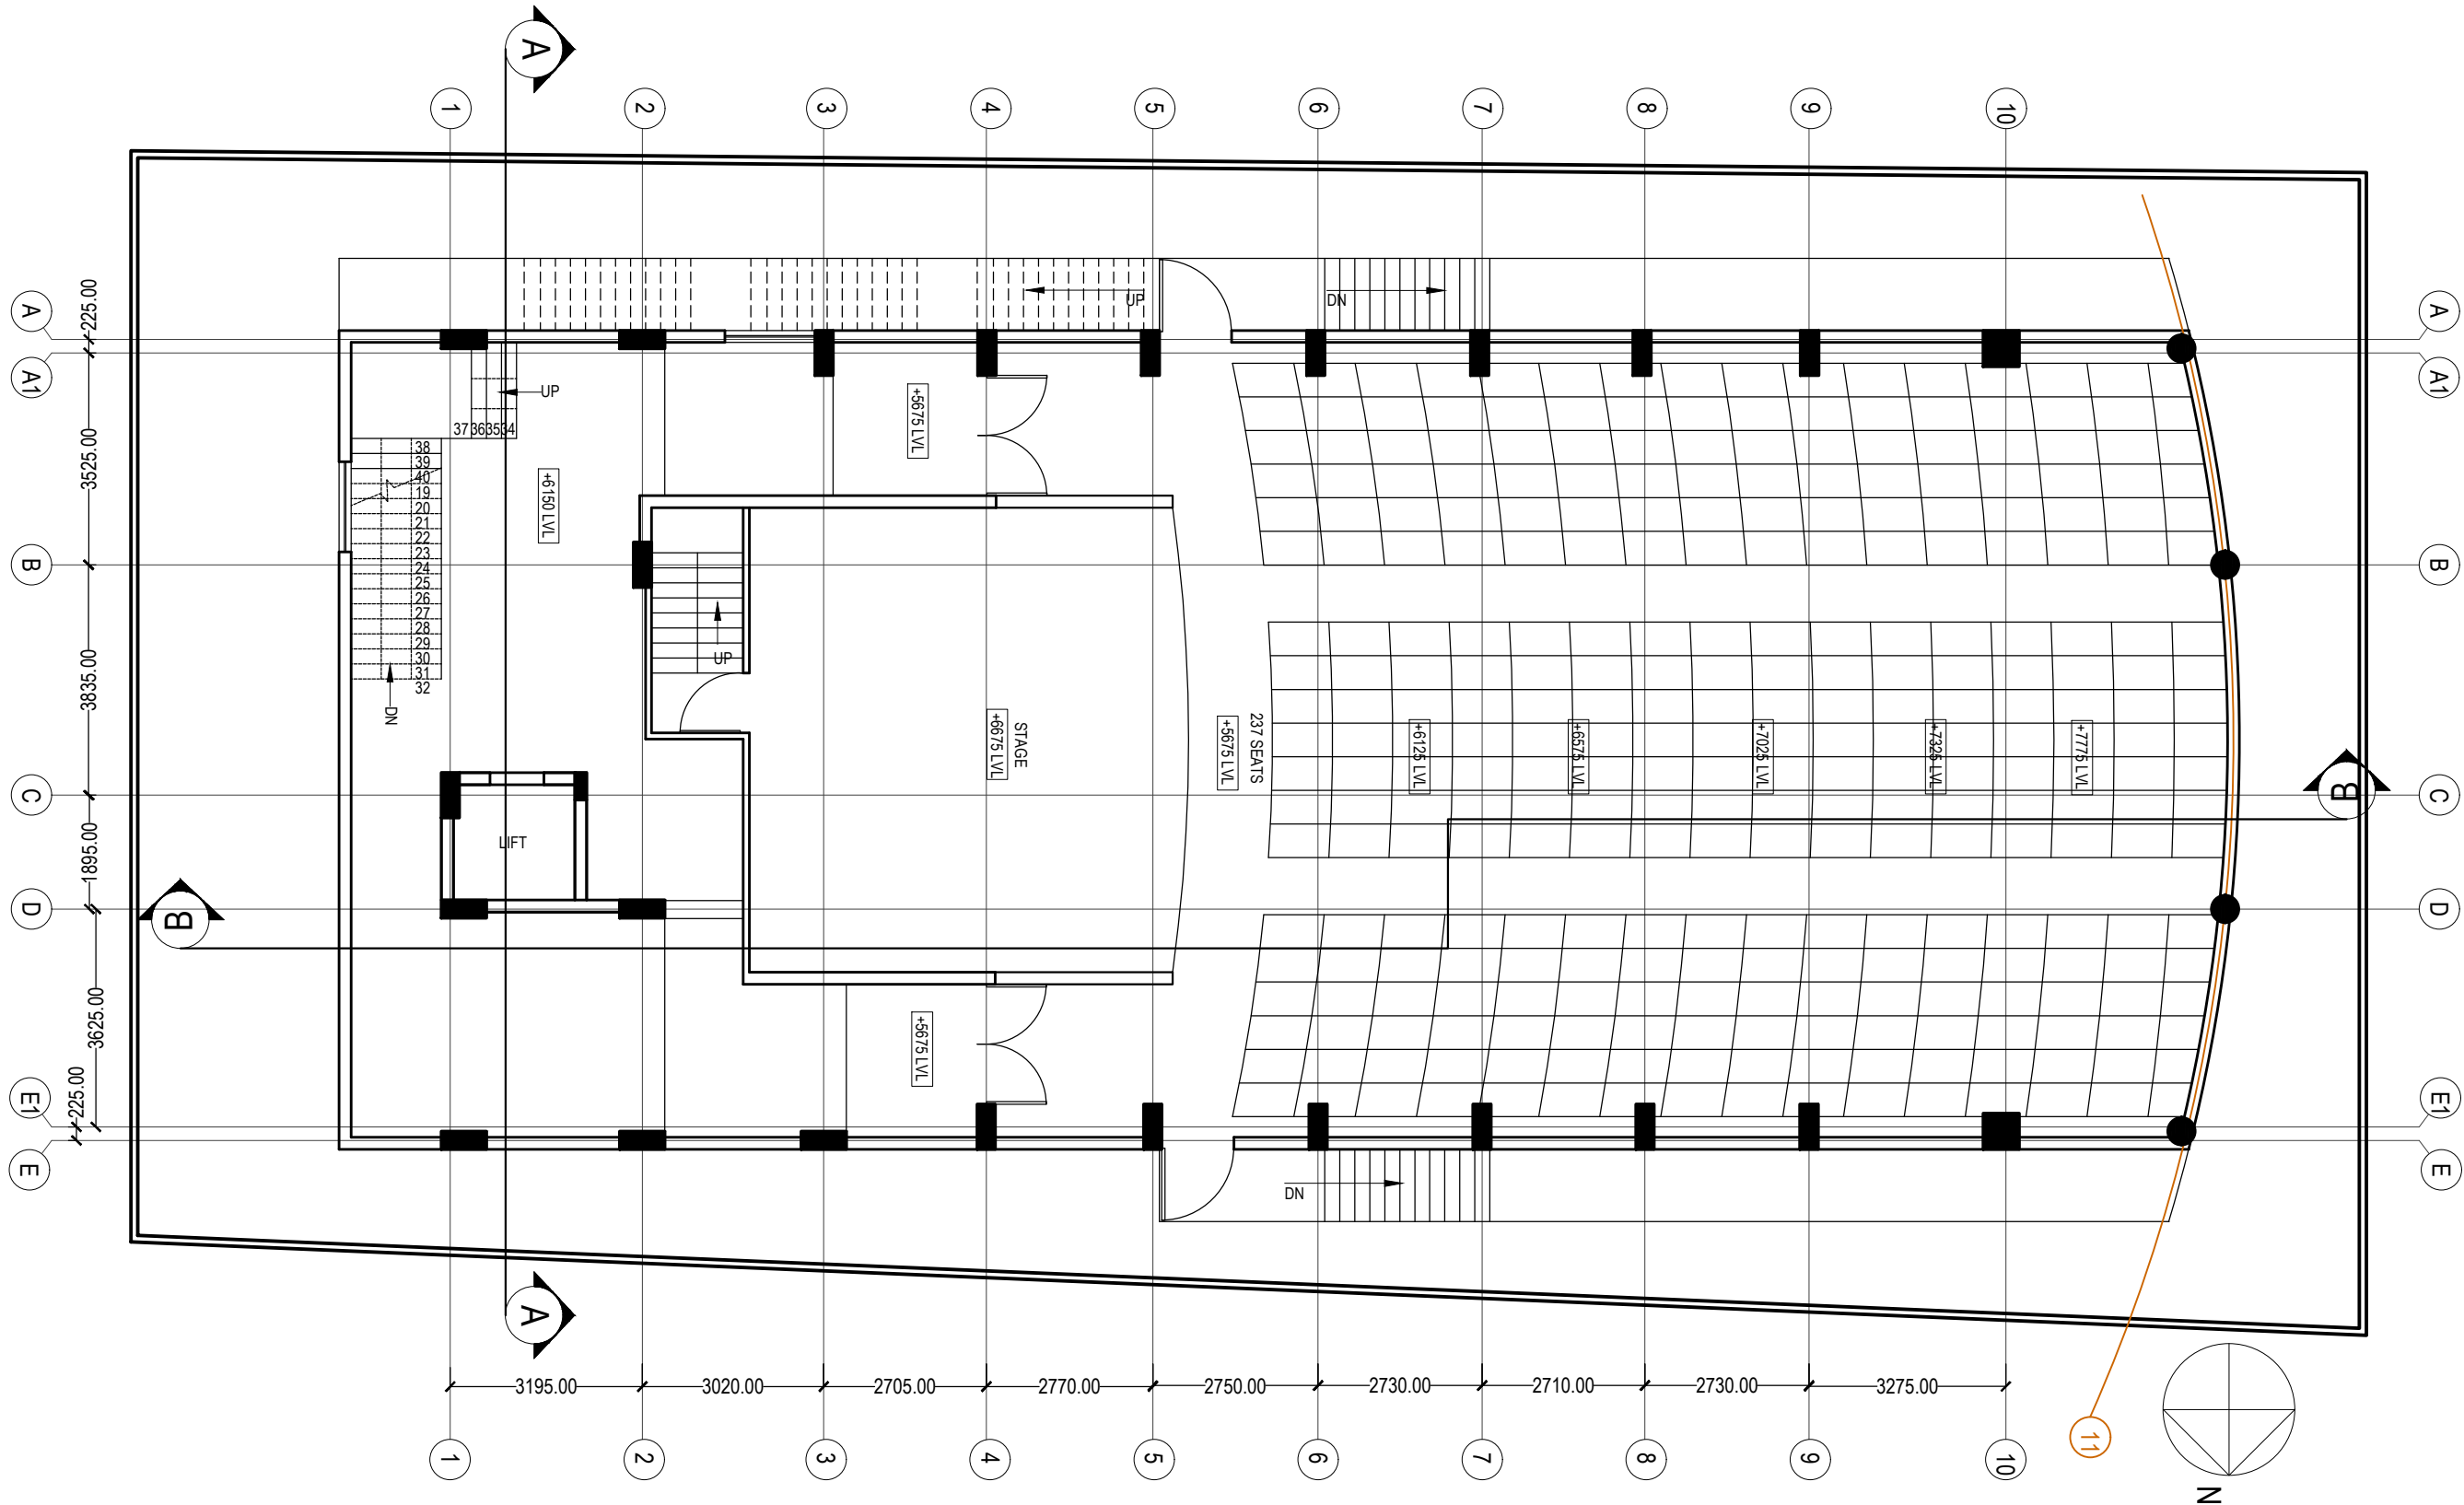

CLIENT / PROJECT

PROPOSED BUILDING FOR
BHARATHI VRINDHA
BANGALORE

TITLE

SECOND FLOOR PLAN

SHEET NO.

00

REVISION

00

DATE

29-07-2014

NORTH

N



APPANNA & NIRMALA
Architects & Associates
#99, 17th Cross,
MALLESWARAM
BANGALORE
PHONE: 080-23348385, 23462153
E-MAIL: appanna_nirmala@yahoo.co.in

SIGN: NIRMALA

SIGN: APPANNA

NOTES:-

1) THIS DRAWING IS THE PROPERTY OF A AND N ARCHITECTS.
IT SHOULD NOT BE USED, COPIED, OR REPRODUCED WITHOUT
THEIR WRITTEN PERMISSION